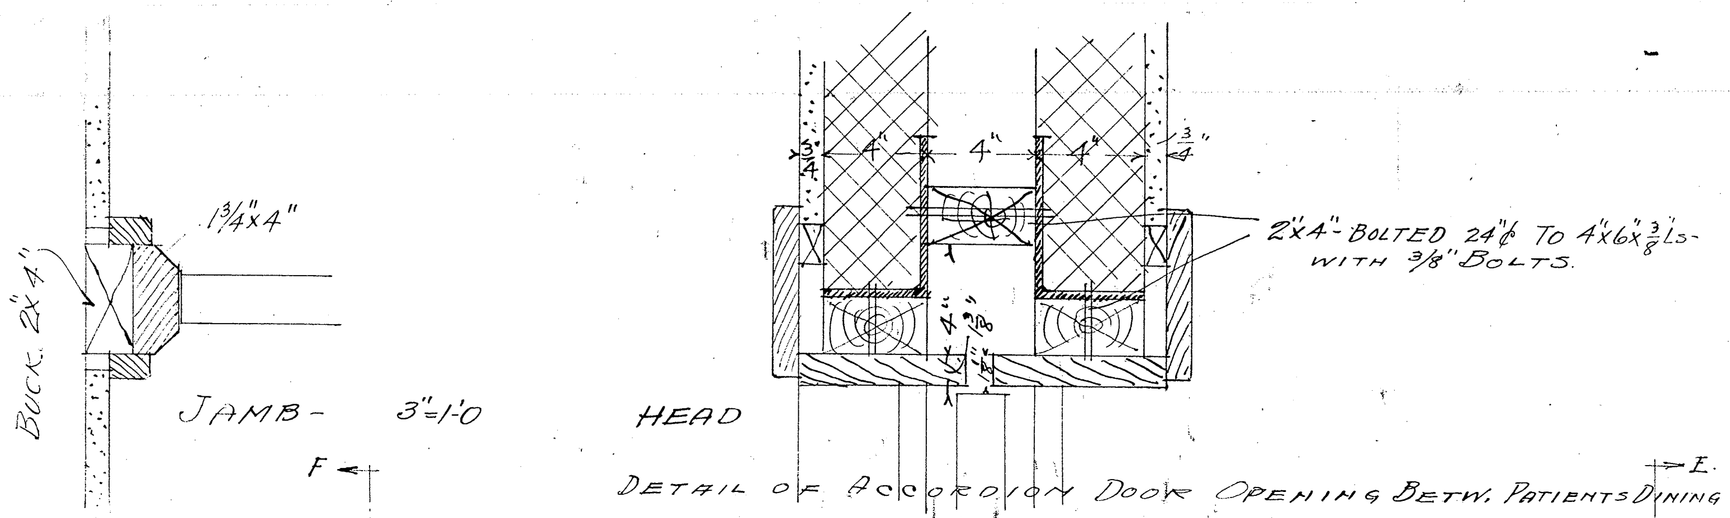

DETAIL OF ACCORDION DOOR OPENING BETW. PATIENTS DINING & ASSEMBLY ROOM.

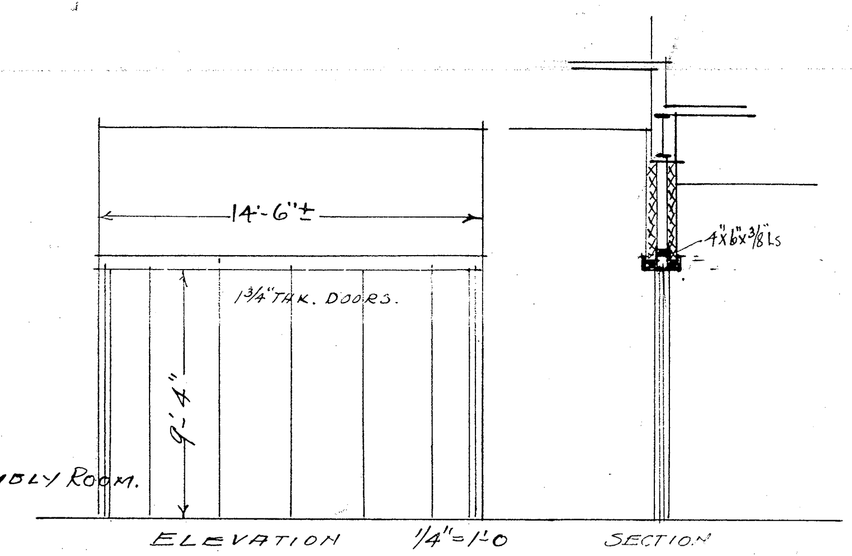

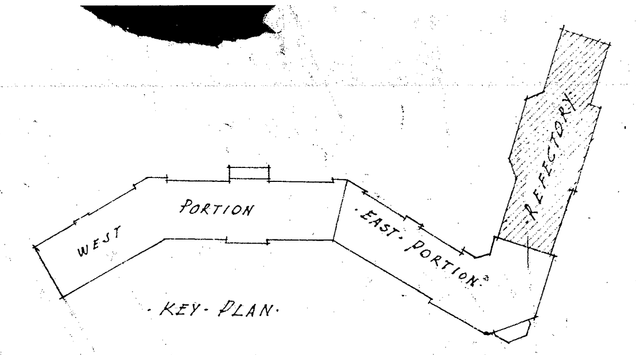

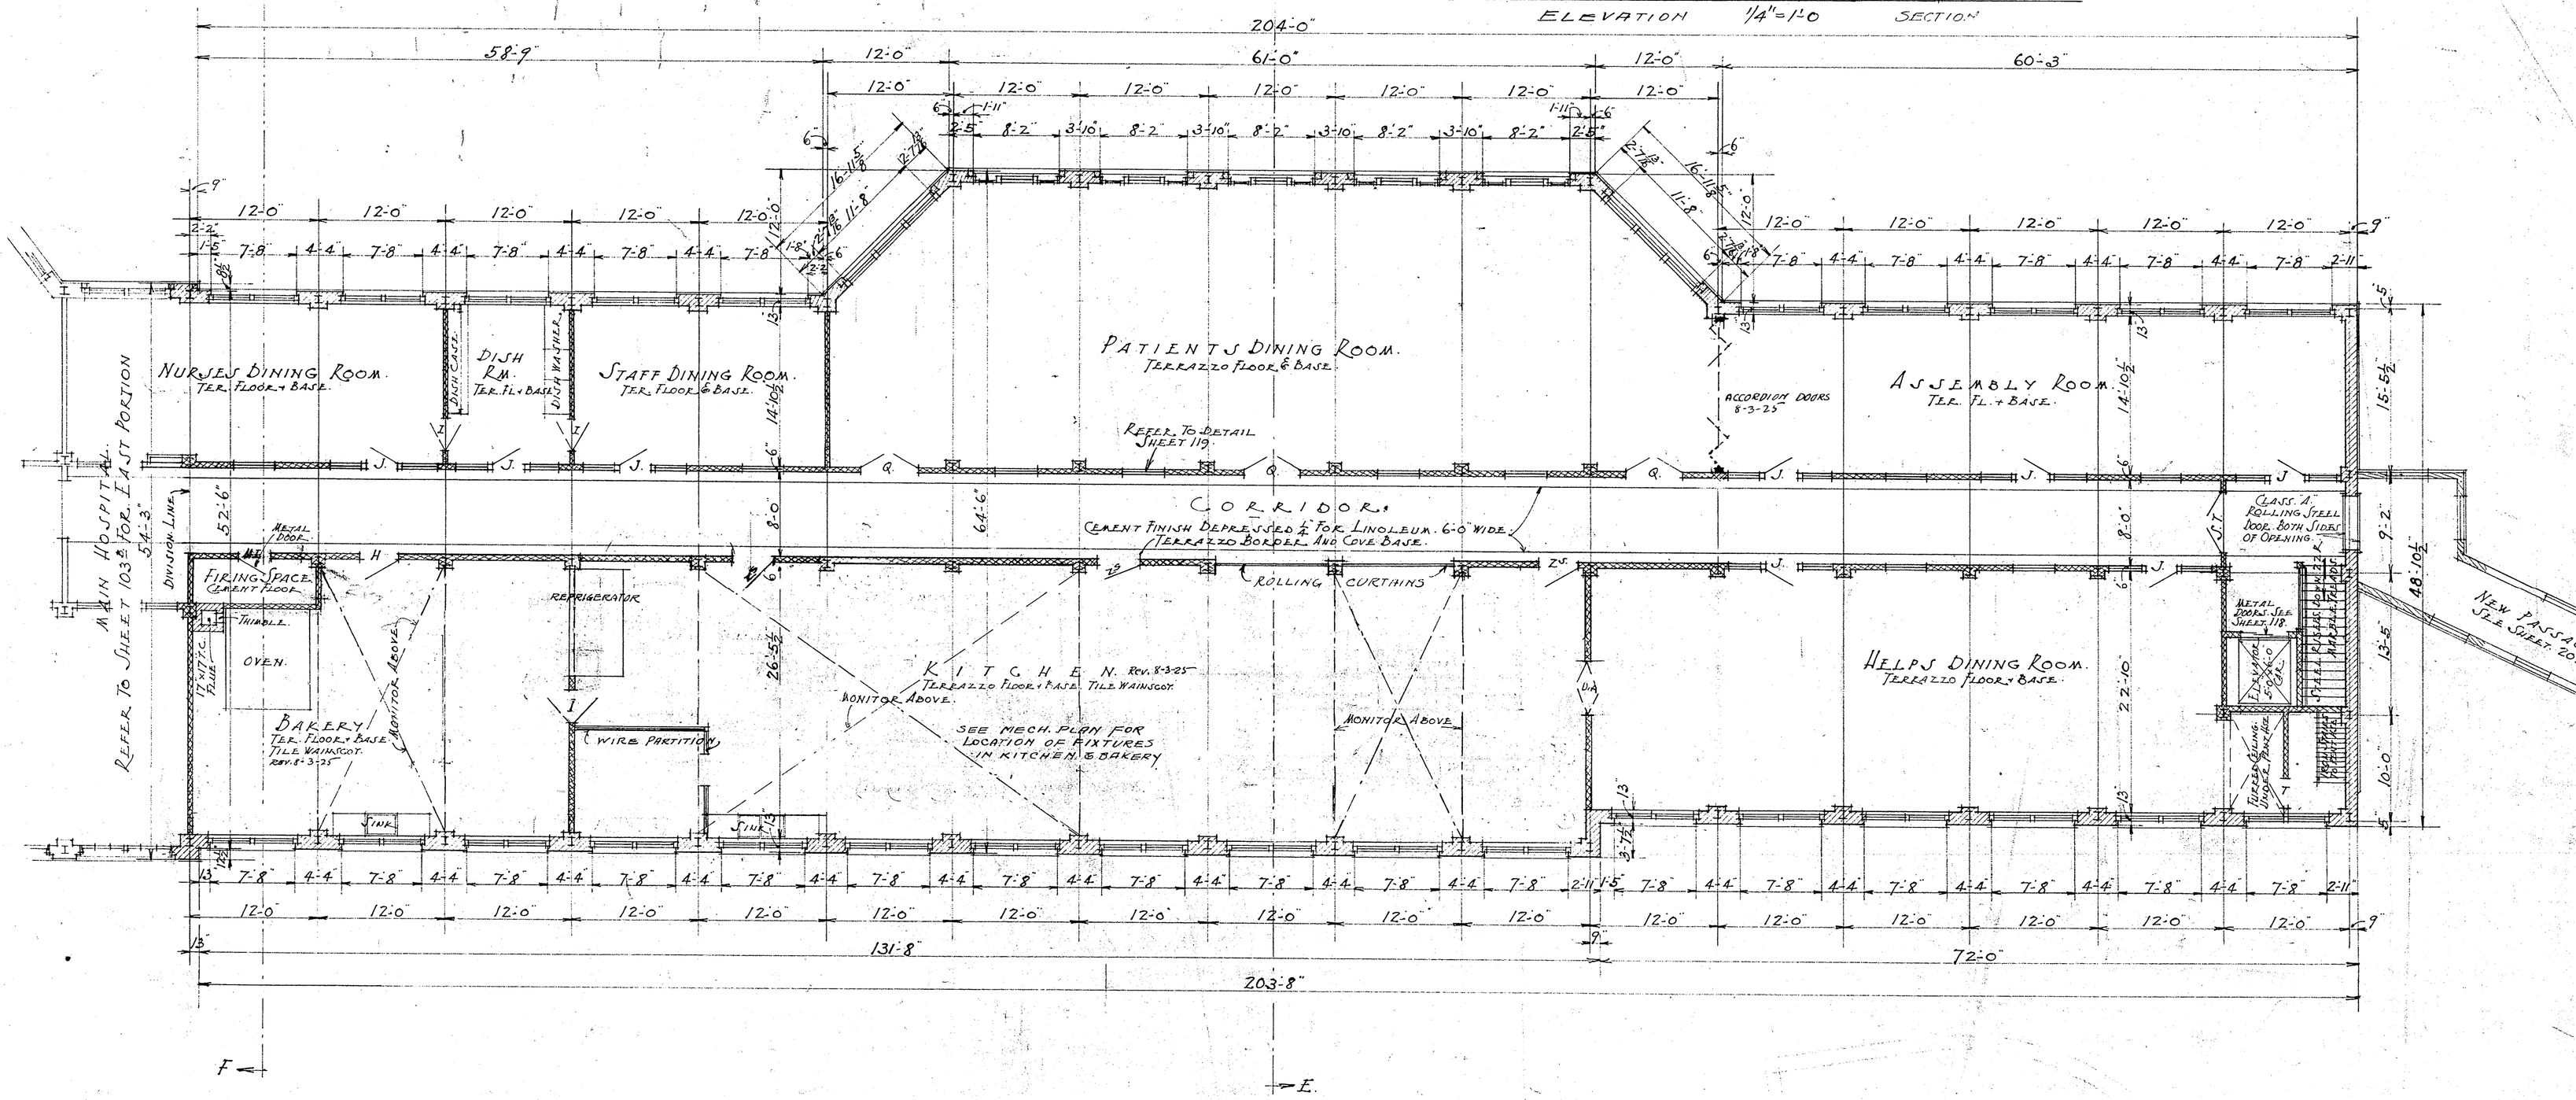
F
E
204'-0"
58'-9"
61'-0"
60'-3"
NURSES DINING ROOM. TER. FLOOR & BASE.
DISH RM. TER. FL. & BASE.
STAFF DINING ROOM. TER. FLOOR & BASE.
PATIENTS DINING ROOM. TERRAZZO FLOOR & BASE.
ACCORDION DOORS 8-3-25
ASSEMBLY ROOM. TER. FL. & BASE.
REFER TO DETAIL SHEET 119
CORRIDOR. CEMENT FINISH DEPRESSED ¼" FOR LINOLEUM. 6'-0" WIDE. TERRAZZO BORDER AND COVE BASE.
ROLLING CURTAINS
CLASS A ROLLING STEEL DOOR, BOTH SIDES OF OPENING
HOSPITAL MAIN
REFER TO SHEET 103 FOR EAST PORTION
FIRING SPACE. CEMENT FLOOR.
THIMBLE
OVEN
REFRIGERATOR
BAKERY. TILE FLOOR & BASE. TILE WAINSCOT. REV. 11-3-25
WIRE PARTITION
KITCHEN. REV. 8-3-25 TERRAZZO FLOOR & BASE. TILE WAINSCOT.
MONITOR ABOVE.
SEE MECH. PLAN FOR LOCATION OF ANTERES IN KITCHEN & BAKERY
SINK
HELPS DINING ROOM. TERRAZZO FLOOR & BASE.
METAL DOOR SEE SHEET 119
SLIDING DOOR
PRESENT ADMINISTRATION BUILDING.
NEW PASSAGE. SEE SHEET 202.
PRESENT DOMESTIC BUILDING.
131'-8"
72'-0"
203'-8"

·FIRST·FLOOR·PLAN· ·REFECTORY·PORTION·

SCALE: 1/8"-1'-0"

·HOSPITAL·

·WAVERLY·HILL·SANITARIUM·

·VALLEY·STATION·JEFFERSON·COUNTY·KY·

DRAWN / TRACING. DATE. 12-31-24. 8-3-25	·D.X.MURPHY & BRO.· ·ARCHITECTS· LOUISVILLE KENTUCKY	SHEET NO. 103e